MOORING TO BE SUPPLIED BY APPLICANT. THEN MOORING WILL BE LAYED BY HARBOUR AT COST AS PER SCHEDULE OF FEE'S

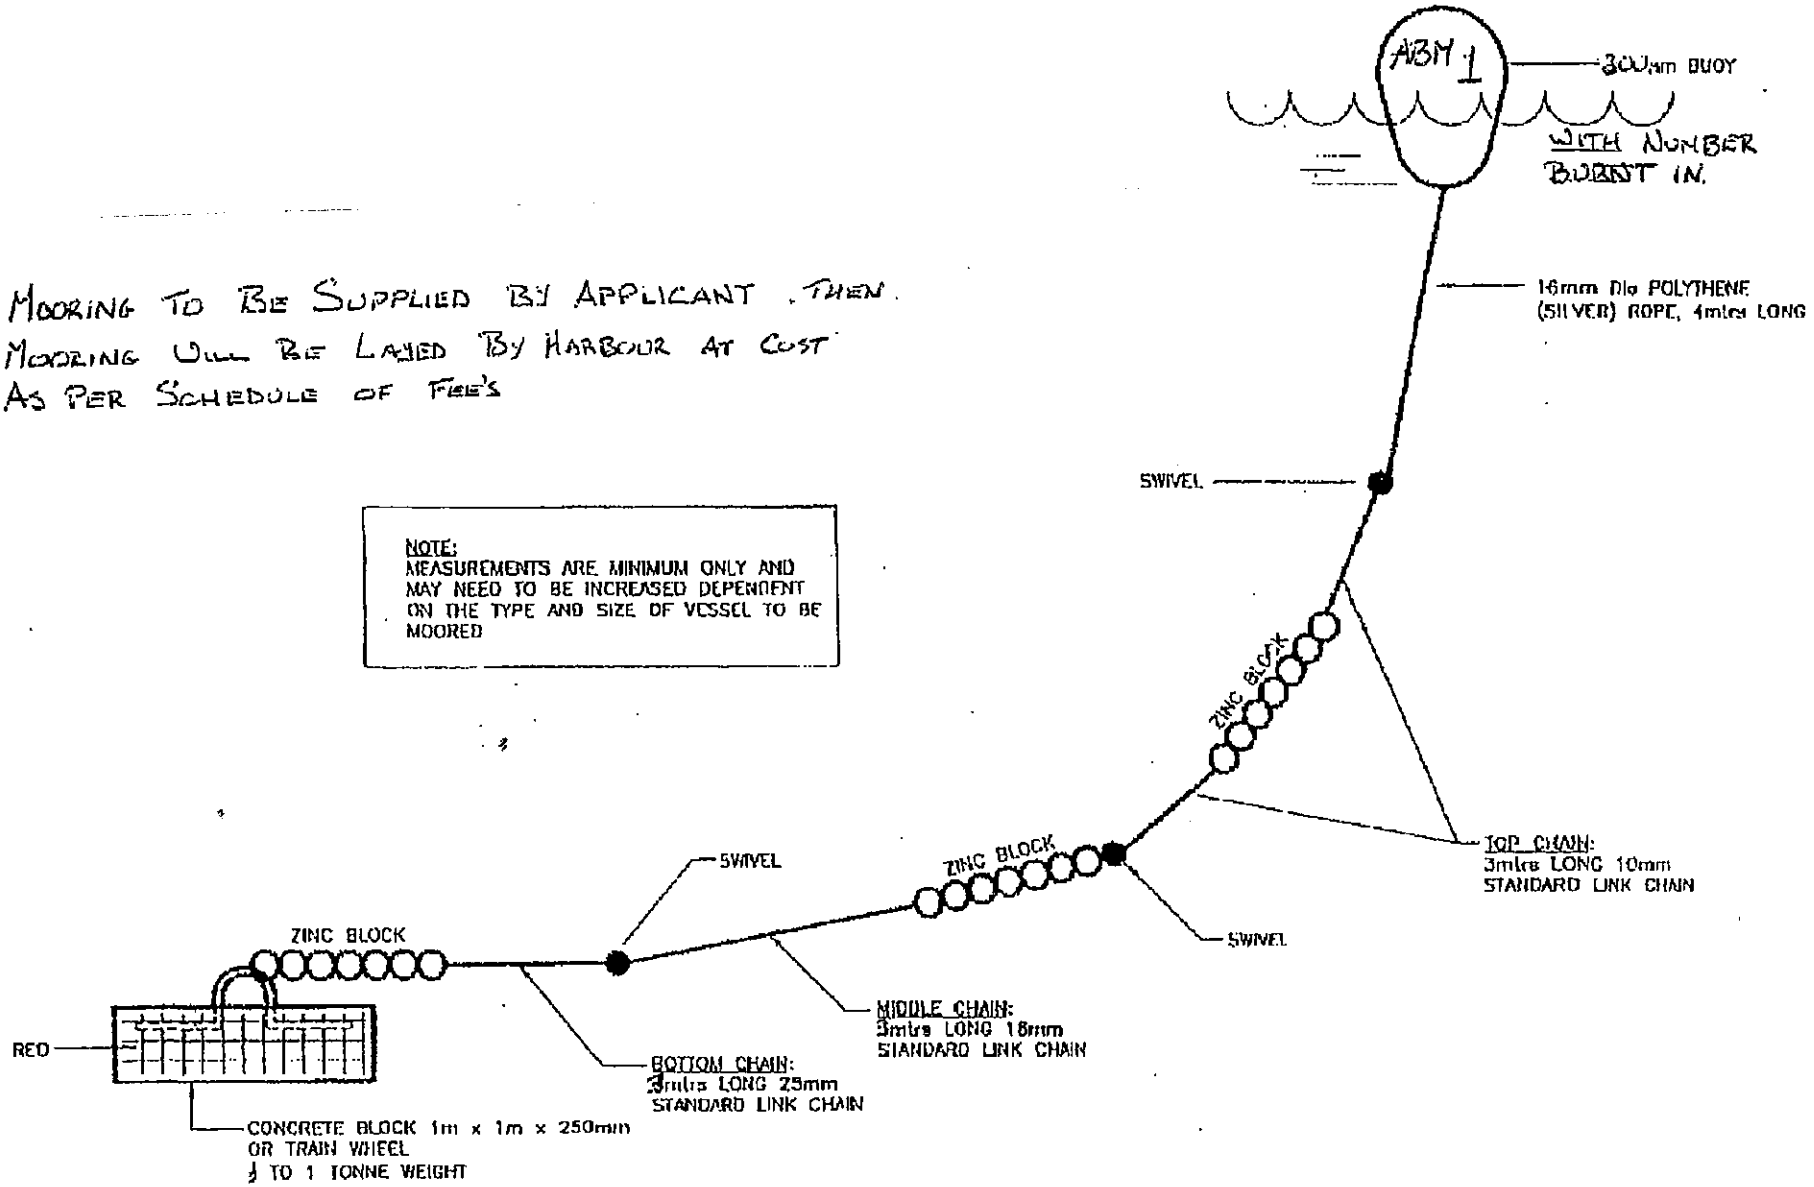

NOTE:
MEASUREMENTS ARE MINIMUM ONLY AND MAY NEED TO BE INCREASED DEPENDENT ON THE TYPE AND SIZE OF VESSEL TO BE MOORED

DATE AUG 2000	Colac Otway	PROJECT: COLAC OTWAY SHIRE STANDARD DRAWING SD MR 01	DRAWING: PORT OF APOLLO BAY TYPICAL SWING MOORING APPARATUS
DESIGNED P.M.			DWG No.1
DRAWN S.B.			Sh 1 of 1
CHECKED P.M.			
PROJ#			

May 19 10 11:39a